Xtreme Sheeting™

ROOF/FORWARD

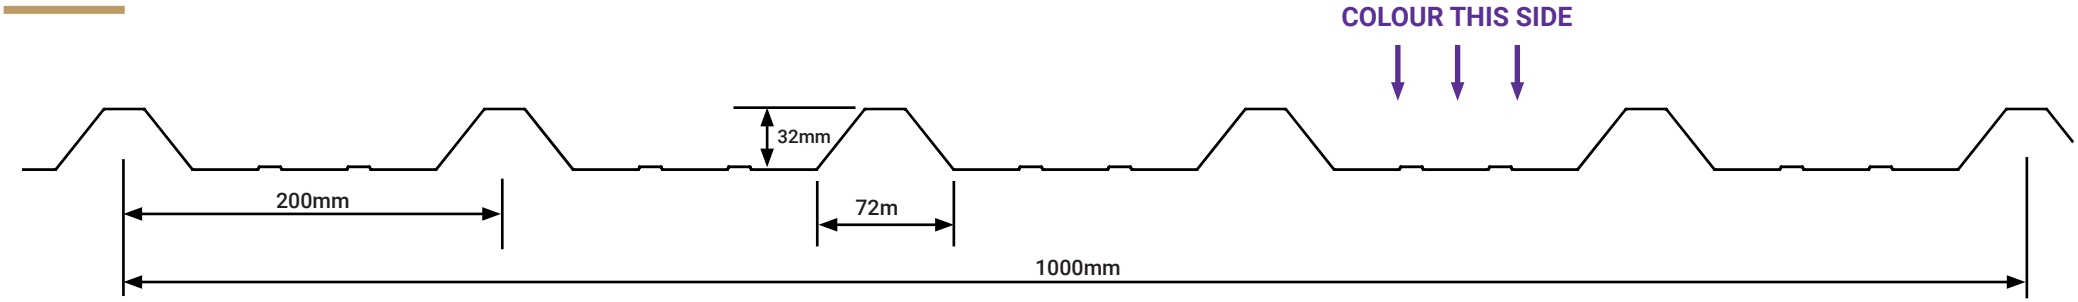

WALL/REVERSE PROFILE

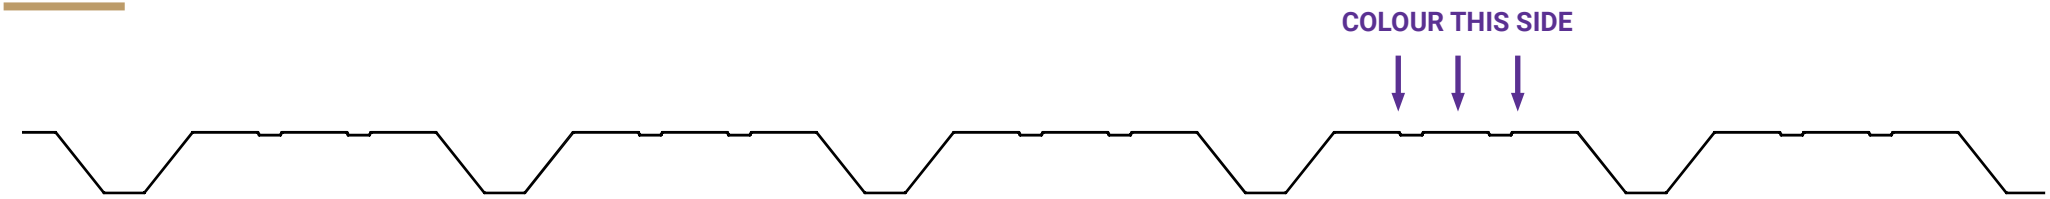

SECTION VIEW

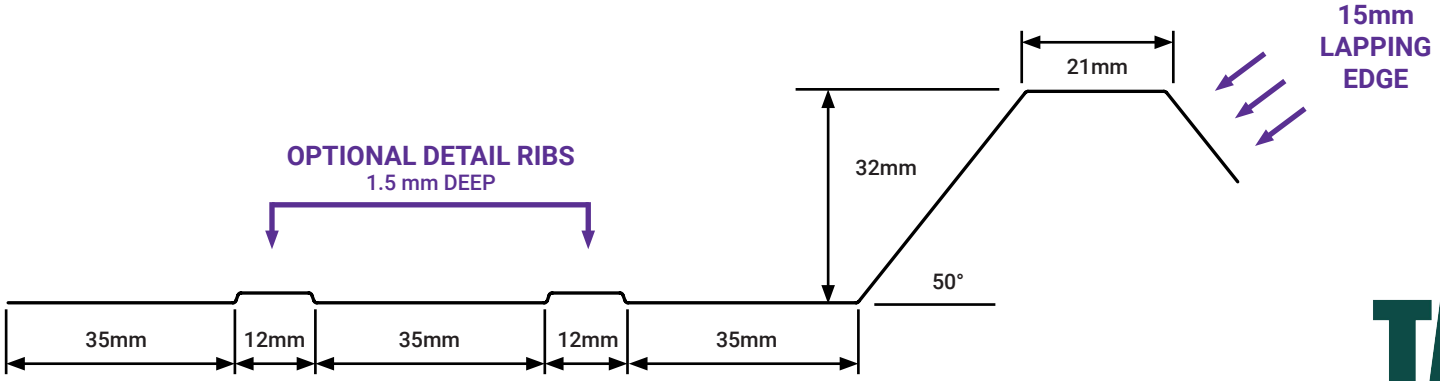

TAMLYN®
FAMILY. VALUE. SERVICE.
UNITED KINGDOM